

muur volle eigendom

Opp.: 1 m²



-6.04-

ADASTRALE LIGGING 1/2.500

-9.14-

-2-

-2-


-3.07-


-4-

gemeenschappelijke muur dikte 34 cm

VERHARDING IN
DOLOMIET
Opp.: 475,78 m²

C-D

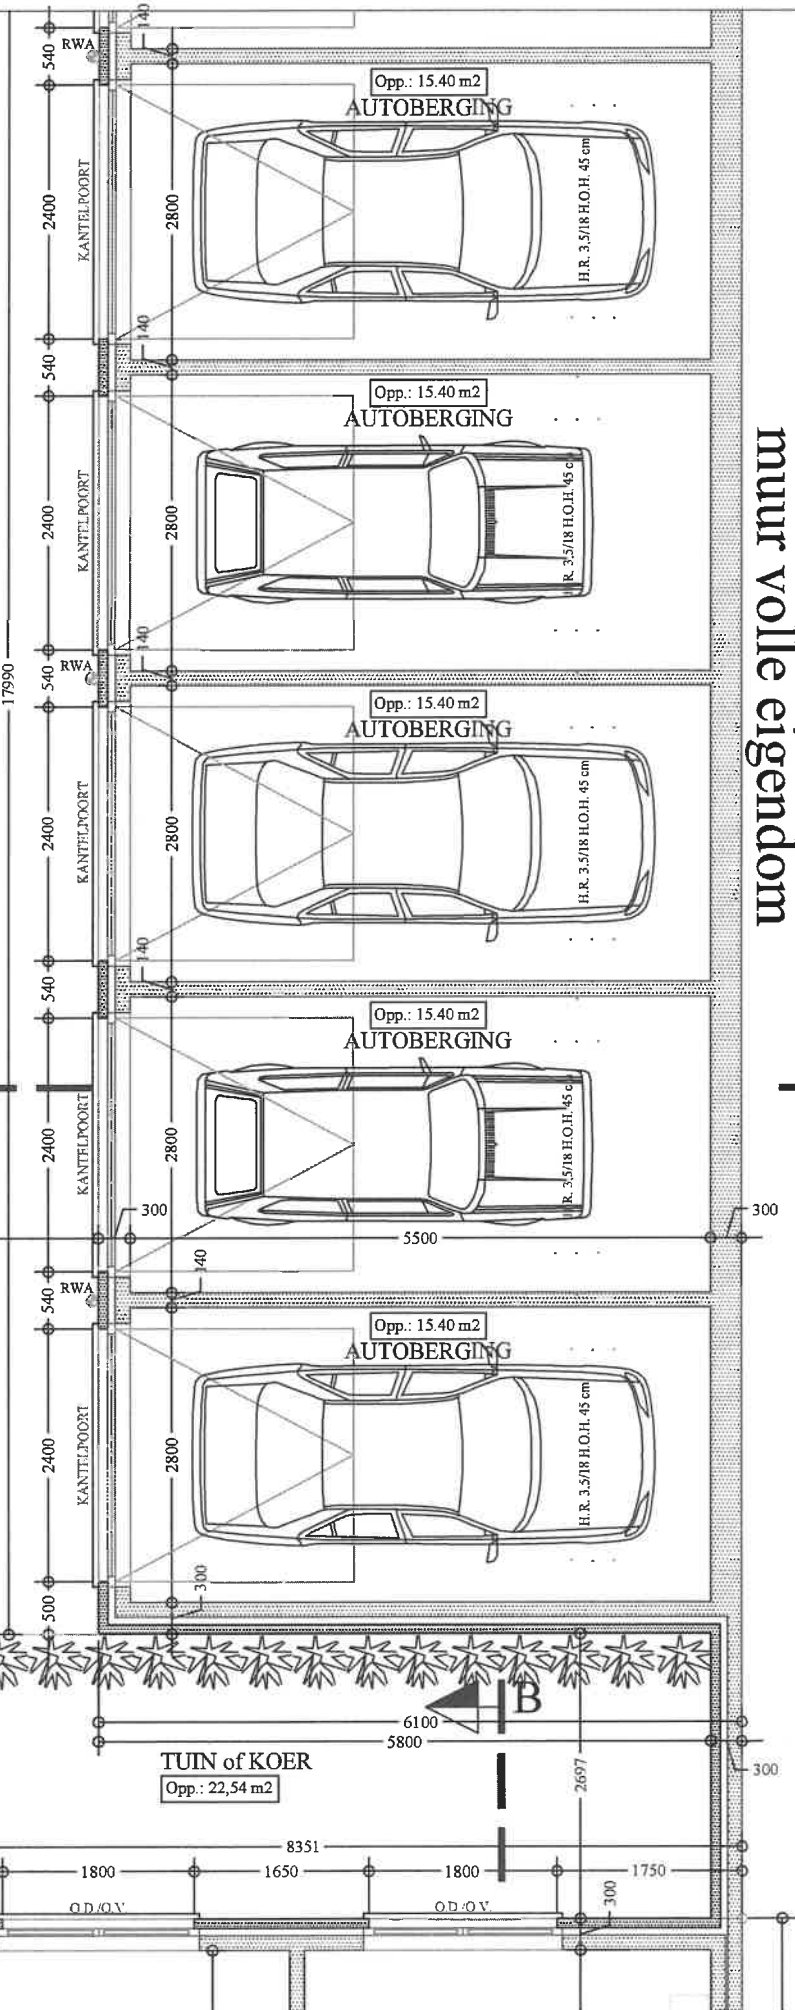

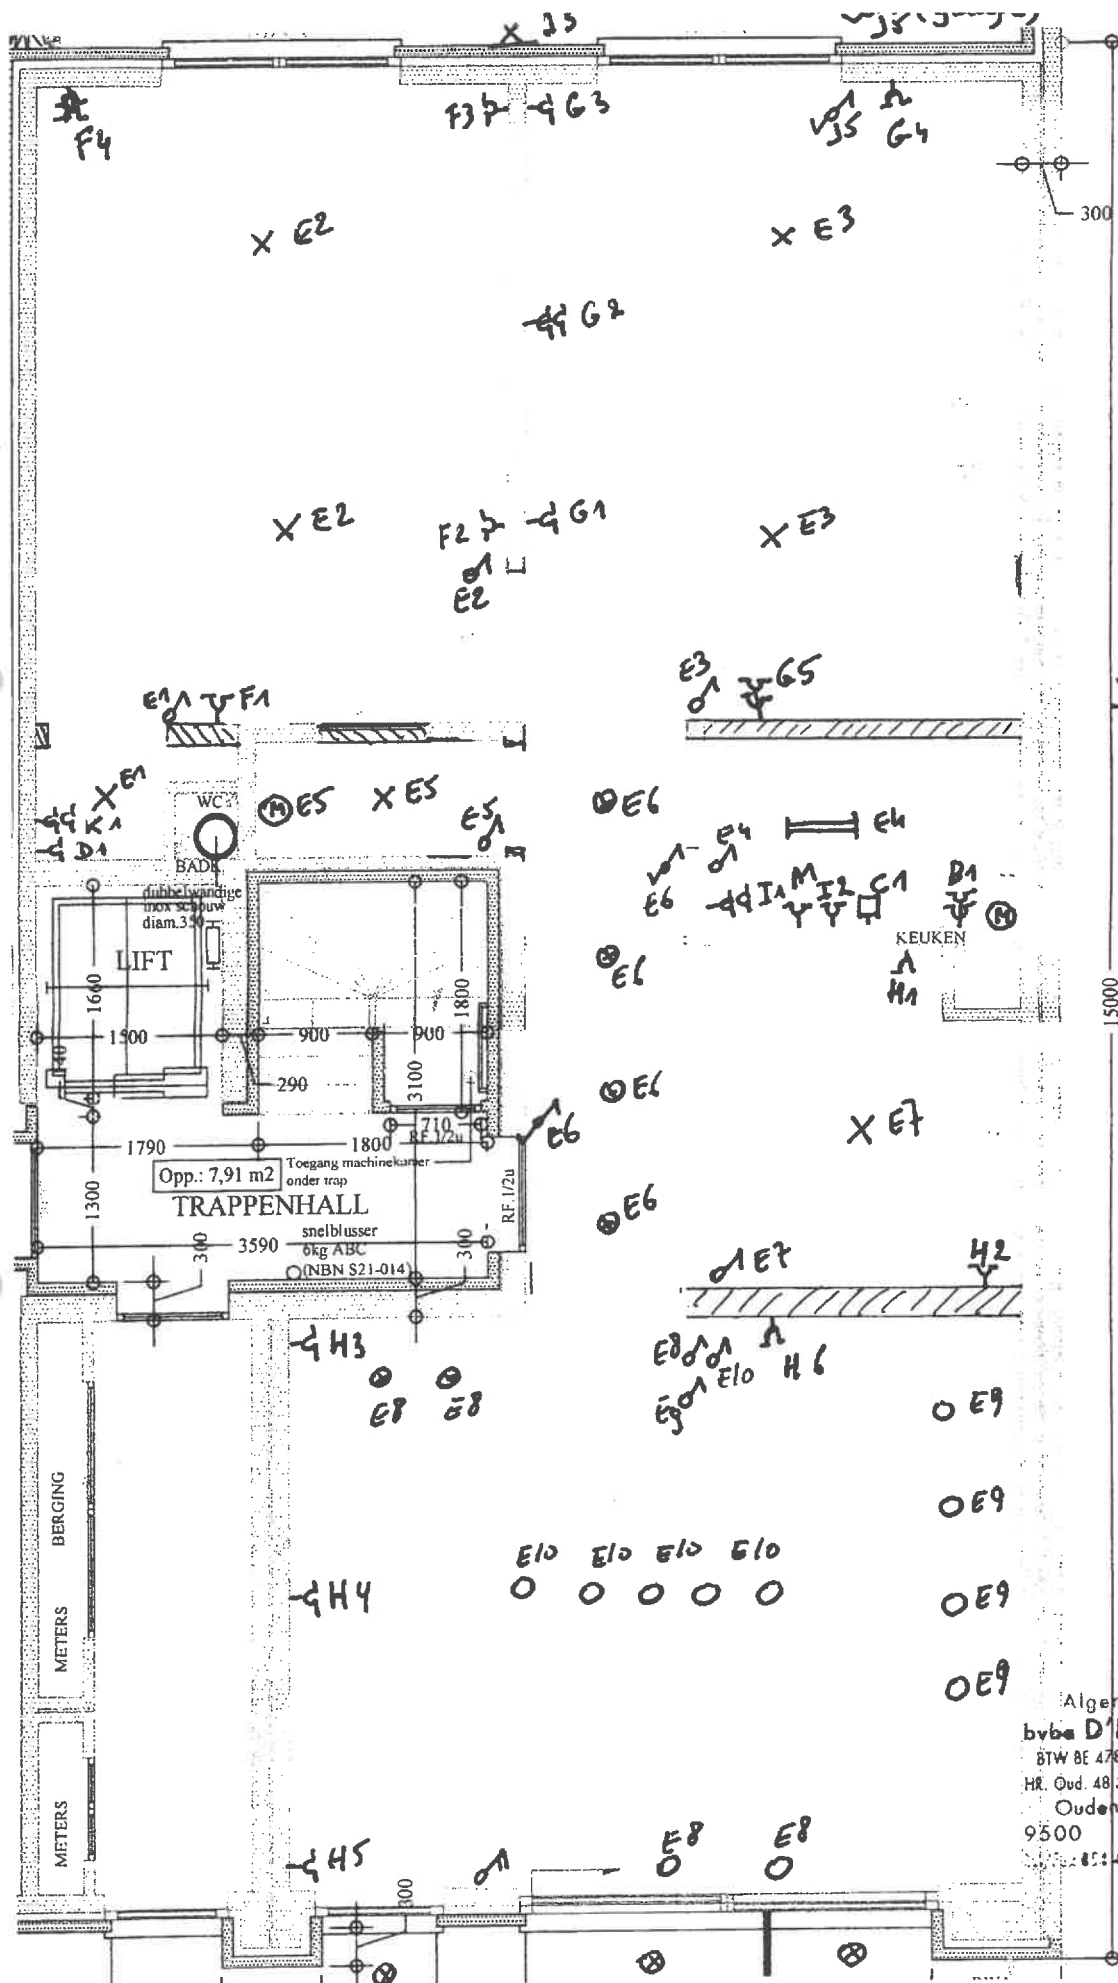

re 65 ca 34 dma

DHR MESSENS
KATTESTR. 62
GERAARDS BERGEN
GELYKV LOERS

Algemene Elektriciteit
by de D' HOMME Kristof
BTW BE 478 545 936 Reg nr 06 26.00
HR. Oud. 48 306 - Bankrel. 393-0071566-65
Oudehaardesmaat 151 B
9500 GERAARDSBERGEN
Tel: 054 41 25 23 - 054 4476 92 55 1

rdikte 34 cm

